


Finishes by Floor SQFT

4/25/2018

Floor	Drawing Sheet/Area	Finish	SQFT
1	AF201A/1st Floor West		10,423
		Carpet	5,614
		Terrazzo	3,409
		VCT	0
		Tile	620
		Concrete	339
		Stair Terrazo	441
		Lab VCT	0
1	AF201B/1st Floor East		9,027
		Carpet	5,006
		Terrazzo	1,596
		VCT	1,068
		Tile	91
		Concrete	1,266
		Stair Terrazo	0
		Lab VCT	0
2	2nd Floor West & East		11,916
		Carpet	5,738
		Terrazzo	2,522
		VCT	1,531
		Tile	958
		Concrete	730
		Stair Terrazo	437
		Lab VCT	0
3	3rdFloor West & East		17,654
		Carpet	6,402
		Terrazzo	2,718
		VCT	1,433
		Tile	514
		Concrete	730
		Stair Terrazo	437
		Lab VCT	5,420
4	AF204A/4thFloor West		8,748
		Carpet	2,556
		Terrazzo	2,110
		VCT	2,742
		Tile	514
		Concrete	389
		Stair Terrazo	437
		Lab VCT	0
4	AF204B/4thFloor East		9,507
		Carpet	1,638
		Terrazzo	0
		VCT	733
		Tile	170
		Concrete	341
		Stair Terrazo	0
		Lab VCT	6,625
		Building Totals	67,275
		Total Carpet	26,954
		Total Terrazzo	12,355
		Total VCT	7,507
		Total Tile	2,867
		Total Concrete	3,795
		Total Stair Terrazo	1,752
		Total Lab VCT	12,045

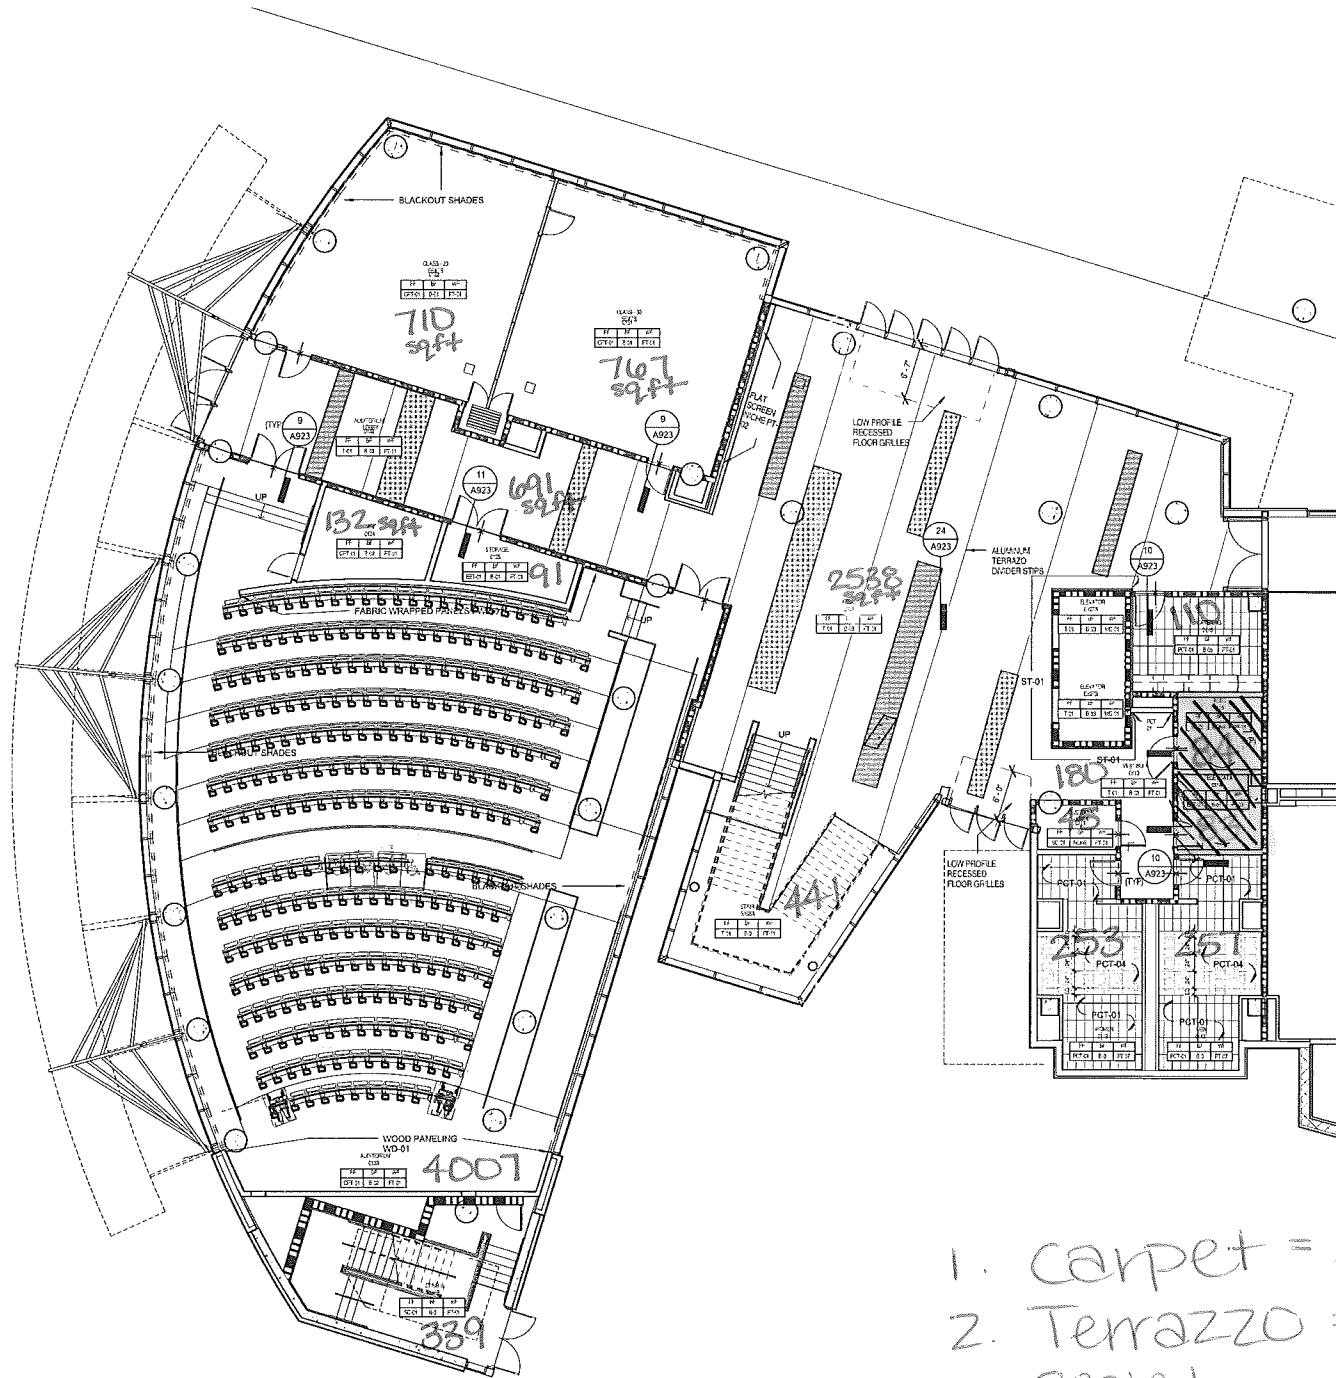

REFERENCED FINISH PLAN NOTES

- ALL WALLS AND COLUMNS TO BE PAINTED PT-01, EGGSHELL FINISH U.O.N.
- ALL GYPSED CEILINGS AND SOFFITS TO BE PAINTED PT-02, FLAT FINISH U.O.N.
- ALL WALLS TO RECEIVE BASE B-01, 42" HIGH U.O.N.
- REFER TO EXTERIOR ELEVATIONS FOR ADDITIONAL FINISH INFORMATION WHERE SEVERAL FINISHES OCCUR ON SAME WALL, SEE ELEVATION FOR CLARIFICATION.
- PROVIDE MECHANICAL WINDOW COVERINGS AT ALL EXTERIOR WINDOWS U.O.N. REFER TO DRAWINGS FOR LOCATION OF BLACK-OUT AND DARKENING SHDES.
- REFER TO DOOR SCHEDULE FOR DOOR FINISHES. ALL HOLLOW METAL DOOR FRAMES SHALL BE PAINTED PT-01, SEMI-GLOSS FINISH U.O.N.
- DENOTES CHANGE IN FLOORING MATERIALS.
- ALL CHANGES IN FLOOR MATERIAL TO OCCUR AT CENTERLINE OF DOOR U.O.N.
- ALL PUBLIC ELEVATOR CABS TO HAVE TERRAZZO FLOORS (T-01). ALL SERVICE ELEVATORS TO HAVE DIAMOND PLATE FLOOR.
- WALL, FLOOR AND CEILING FINISHES MANUFACTURER STANDARDS.
- PROVIDE RUBBER NOSING AT FLOOR LEVEL TRANSITIONS. COLOR TO MATCH B-01.
- ALL COLUMNS IN TERRAZZO AREA TO RECEIVE PRECAST TERRAZZO BASE.
- ALL SIDES OF COLUMNS TO BE PAINTED PT-01 U.O.N.
- LAB COLUMNS TO BE PAINTED PT-02 U.O.N.
- MULTIPLE FINISHES ON WALLS, REFER TO AUDITORIUM ELEVATIONS SHEET A1118 AND A1119 FOR SPECIFIC FINISHES AND LOCATIONS.

FINISH PLAN HATCH PATTERN LEGEND

- TERRAZZO (FIELD COLOR) T-01
- TERRAZZO (ACCENT COLOR) T-02
- TERRAZZO (ACCENT COLOR) T-03
- BBT (FIELD COLOR) BBT-01
- BBT (ACCENT COLOR) BBT-02
- BBT (ACCENT COLOR) BBT-03
- BBT (EYEWASH COLOR) BBT-04

UNIVERSITY of
FLORIDA

Project
UF Research and
Academic Center at Lake
Nona, UF-280


Prepared for
University of Florida.

Contract No: 08.29007.00



HOK
One Tampa City Center, Suite 1800
Tampa, FL 33602 USA
t +1 813 229 0300

All representations & intellectual property of the undersigned are hereby acknowledged.
In Association with
Harris Civil Engineers, LLC
1200 East Hillcrest Street, Suite 200, Orlando, FL 32803
Voice: 407.629.4777
Fax: 407.629.7688
AECOM
160 N. Orange Avenue, Suite 200, Orlando, FL 32801
Voice: 407.843.8552
Fax: 407.839.1789
Walter P. Moore and Associates, Inc.
201 E. Kennedy Blvd., Suite 300, Tampa, FL 33602
Voice: 813.221.2424
Fax: 813.221.2289
Affiliated Engineers SE, Inc.
3007 SW Winston Road, Gainesville, FL 32608
Voice: 352.378.5500
Fax: 352.375.3479

 

Professional Seal

No.	Issue Description	YYYY-MM-DD
3	60% CONSTRUCTION DOCUMENTS	2010-09-15
4	CONSTRUCTION DOCUMENTS	2010-12-10
5	CONFORMANCE DOCUMENTS	2011-01-10

No.	Revision Description	YYYY-MM-DD
-----	----------------------	------------

Drawn by: HOK
Project No: 08.29007.00


Sheet Title
FINISH FLOOR PLAN
LEVEL 1 - WEST

Original drawing is 42 x 36. Do not scale contents of this sheet.
Sheet Number

AF201A

1 Level 1 - FINISH FLOOR PLAN - SECTOR A
1/8" = 1'-0"

- carpet = 5,616 sq ft
- Terrazzo = 3,409 sq ft
- sealed concrete = 45. sq ft
- Tile = 620 sq ft
- stair
Terrazzo = 441 sq ft
- stair
concrete = 339 sq ft

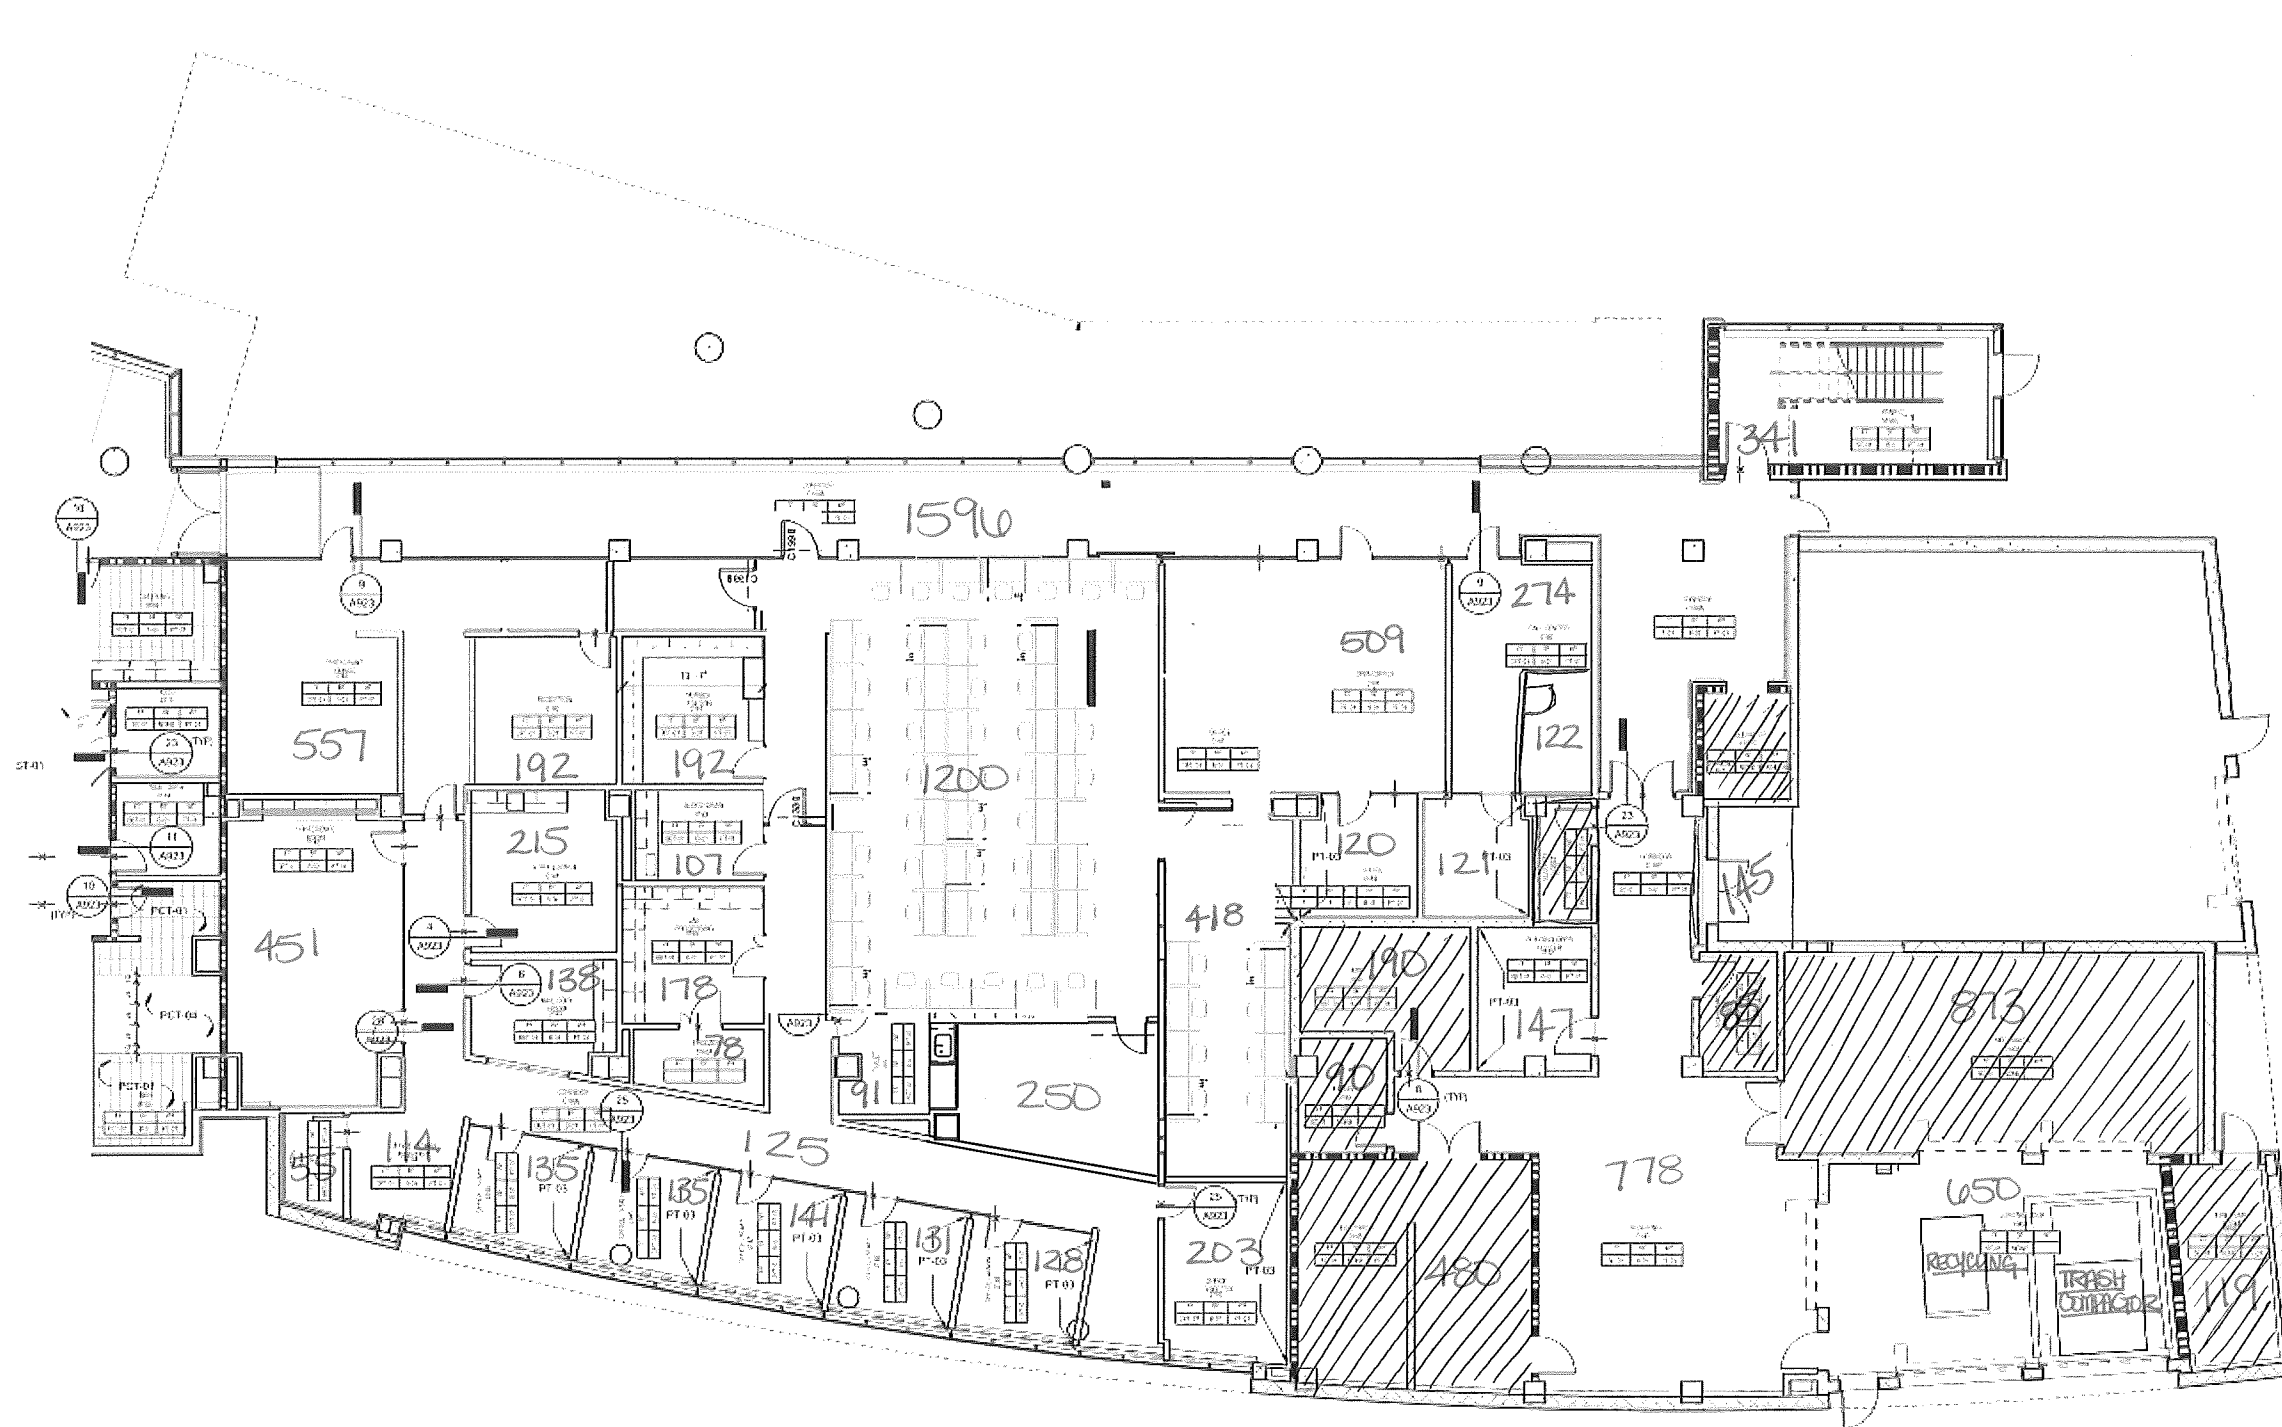


- 1. WALL FLOOR JOINTS FINISH PER MANUFACTURER STANDARDS
- 2. FLOOR JOINTS AT FLOOR LEVEL TO MATCH T-01
- 3. ALL JOINTS IN TERRAZZO AREA TO RECEIVE PRECAST TERRAZZO BASE
- 4. ALL SIDES OF COLUMNS TO BE PAINTED PT 01
- 5. ALL COLUMNS TO BE PAINTED PT 01
- 6. MULTIPLE FINISHES ON WALLS REFER TO ADD TO FINISH ELEVATION SHEET AND ADD ADDITIONAL FINISHES AND LOCATIONS

FINISH PLAN HATCH PATTERN LEGEND	
	TERRAZZO (FIELD COLOR) T-01
	TERRAZZO (ACCENT COLOR) T-02
	TERRAZZO (ACCENT COLOR) T-03
	BBT (FIELD COLOR) BBT-01
	BBT (ACCENT COLOR) BBT-02
	BBT (ACCENT COLOR) BBT-03
	BBT (JEWELRY COLOR) BBT-04

★ AREAS = No cleaning Required


1. TERRAZZO = 1596 sqft
2. CARPET = 5006 sqft
3. VCT = 1068 sqft
4. Tile = 91 sqft
5. sealed concrete = 925 sqft
6. Stair concrete = 341 sqft

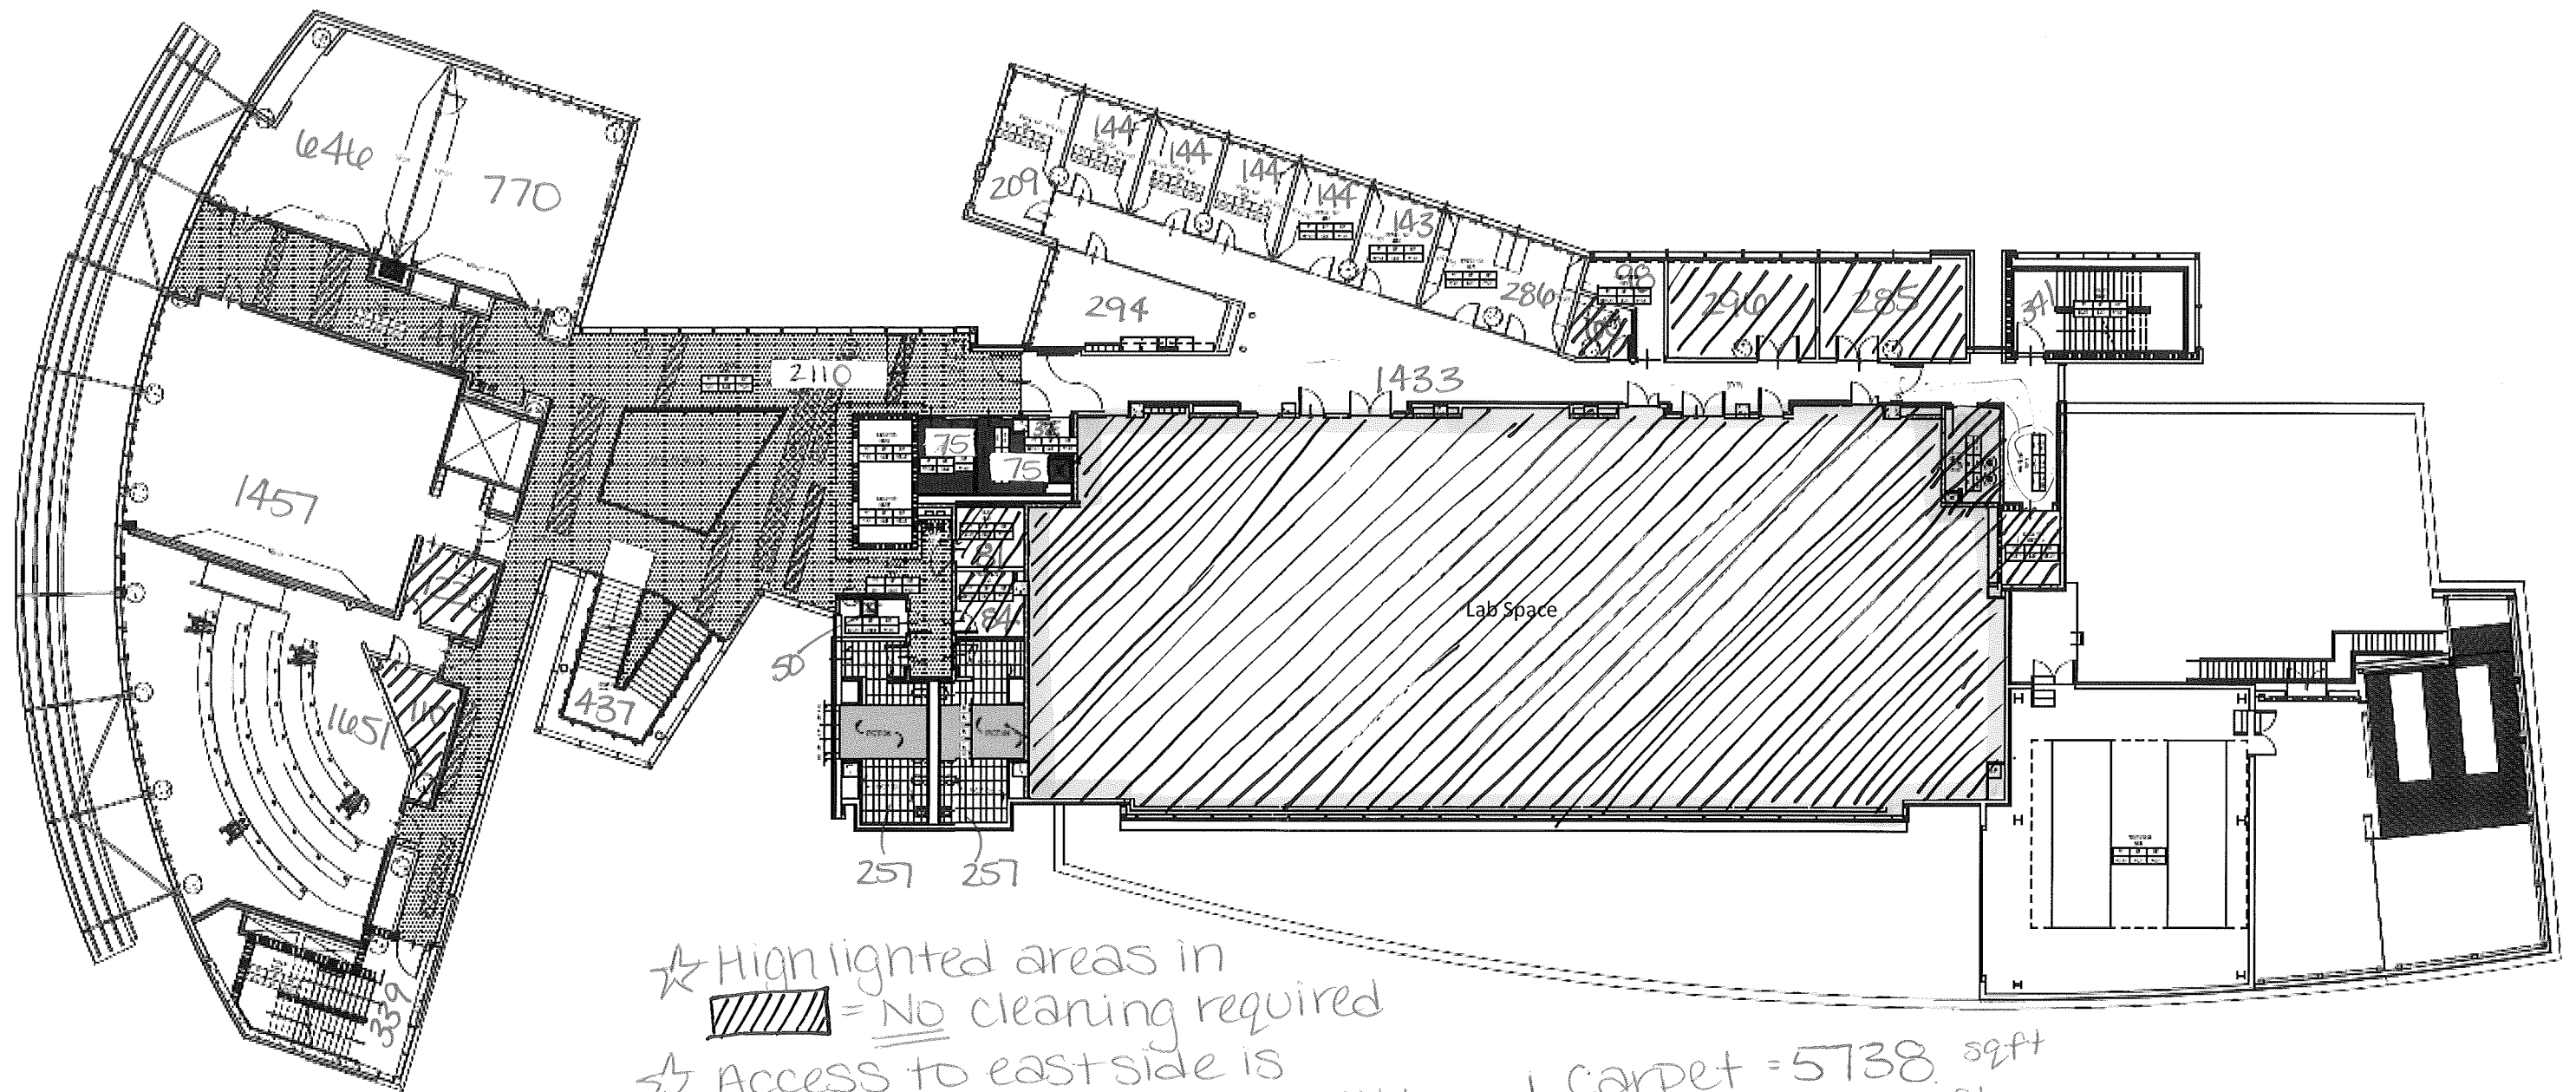

★ Highlighted areas in  = No cleaning required
 ★ Access to east side is through LV2 guard desk only.

1. Carpet = 5738 sqft
2. VCT = 1531 sqft
3. TERRAZO = 2522 sqft
4. Tile = 958 sqft
5. Stair concrete = 680 sqft
6. Stair TERRAZO = 437 sqft
7. Sealed concrete = 50 sqft

Level 2

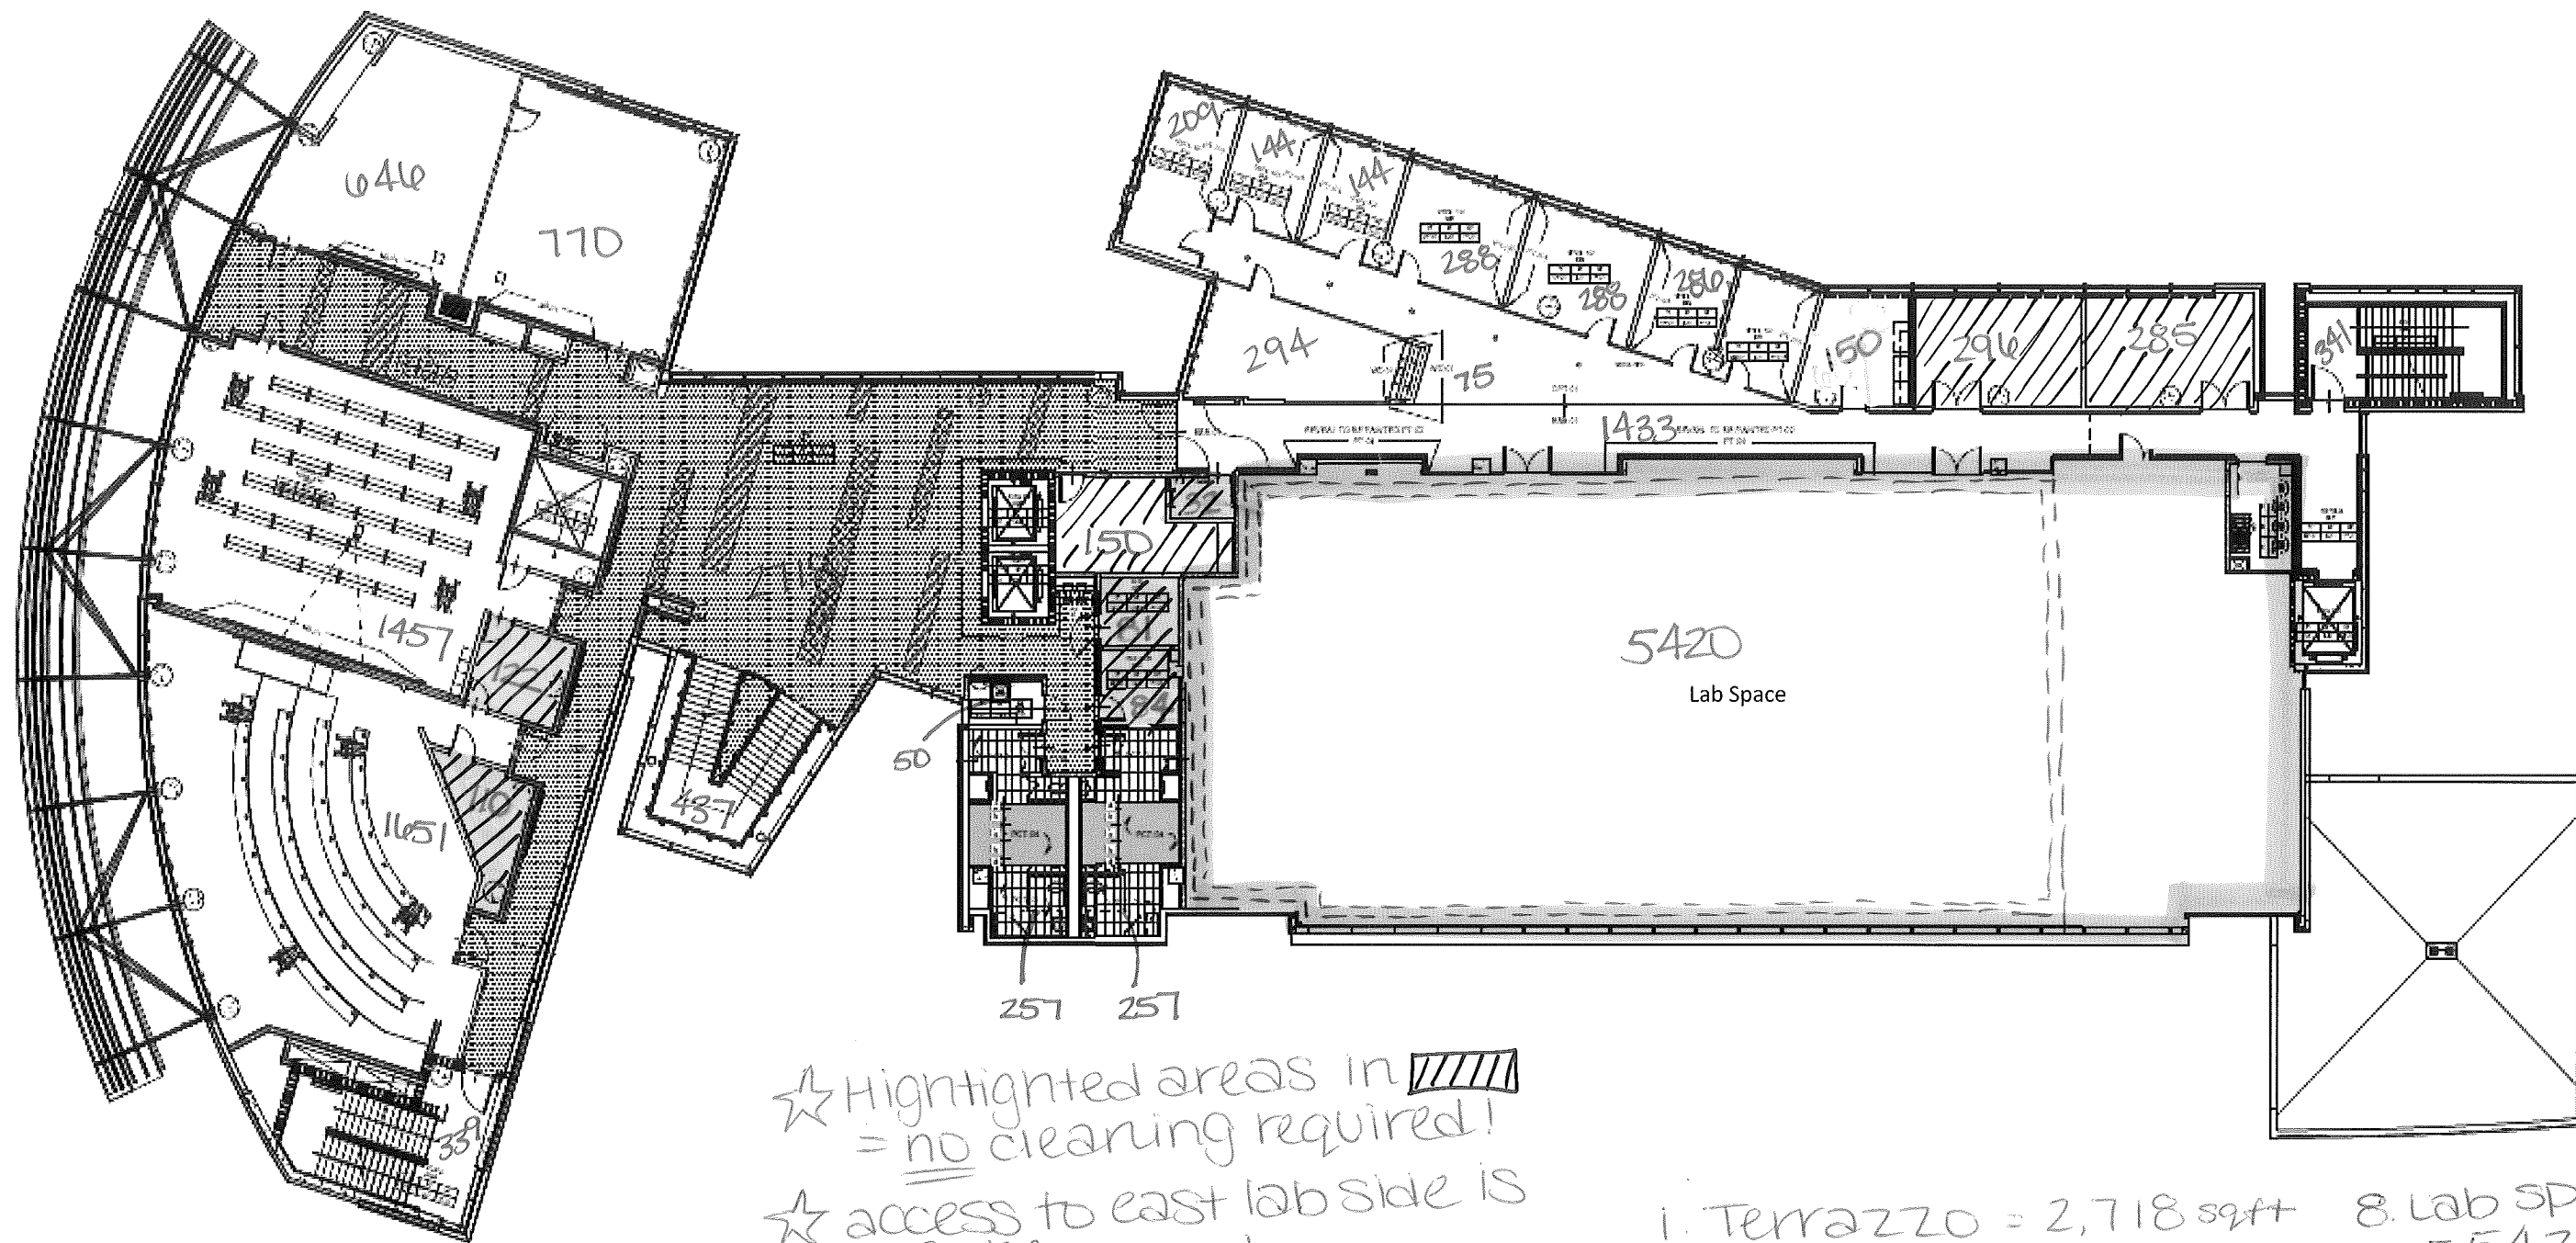


- ☆ Hightlighted areas in = no clearing required!
- ☆ access to east lab side is w/ Badge Access
- ☆ Lab space (====) = scheduled cleaning times only

Level 3

1. Terrazzo = 2,718 sqft
2. Carpet = 6402 sqft
3. VCT = 1433 sqft
4. Tile = 514 sqft
5. Stair concrete = 680 sqft
6. Stair Terrazzo = 437 sqft
7. sealed concrete = 50 sqft
8. Lab space (VCT) = 5,420 sqft

3/10/2011 11:25:28 PM

1 Level 4 - FINISH FLOOR PLAN - SECTOR A
1/8" = 1'-0"

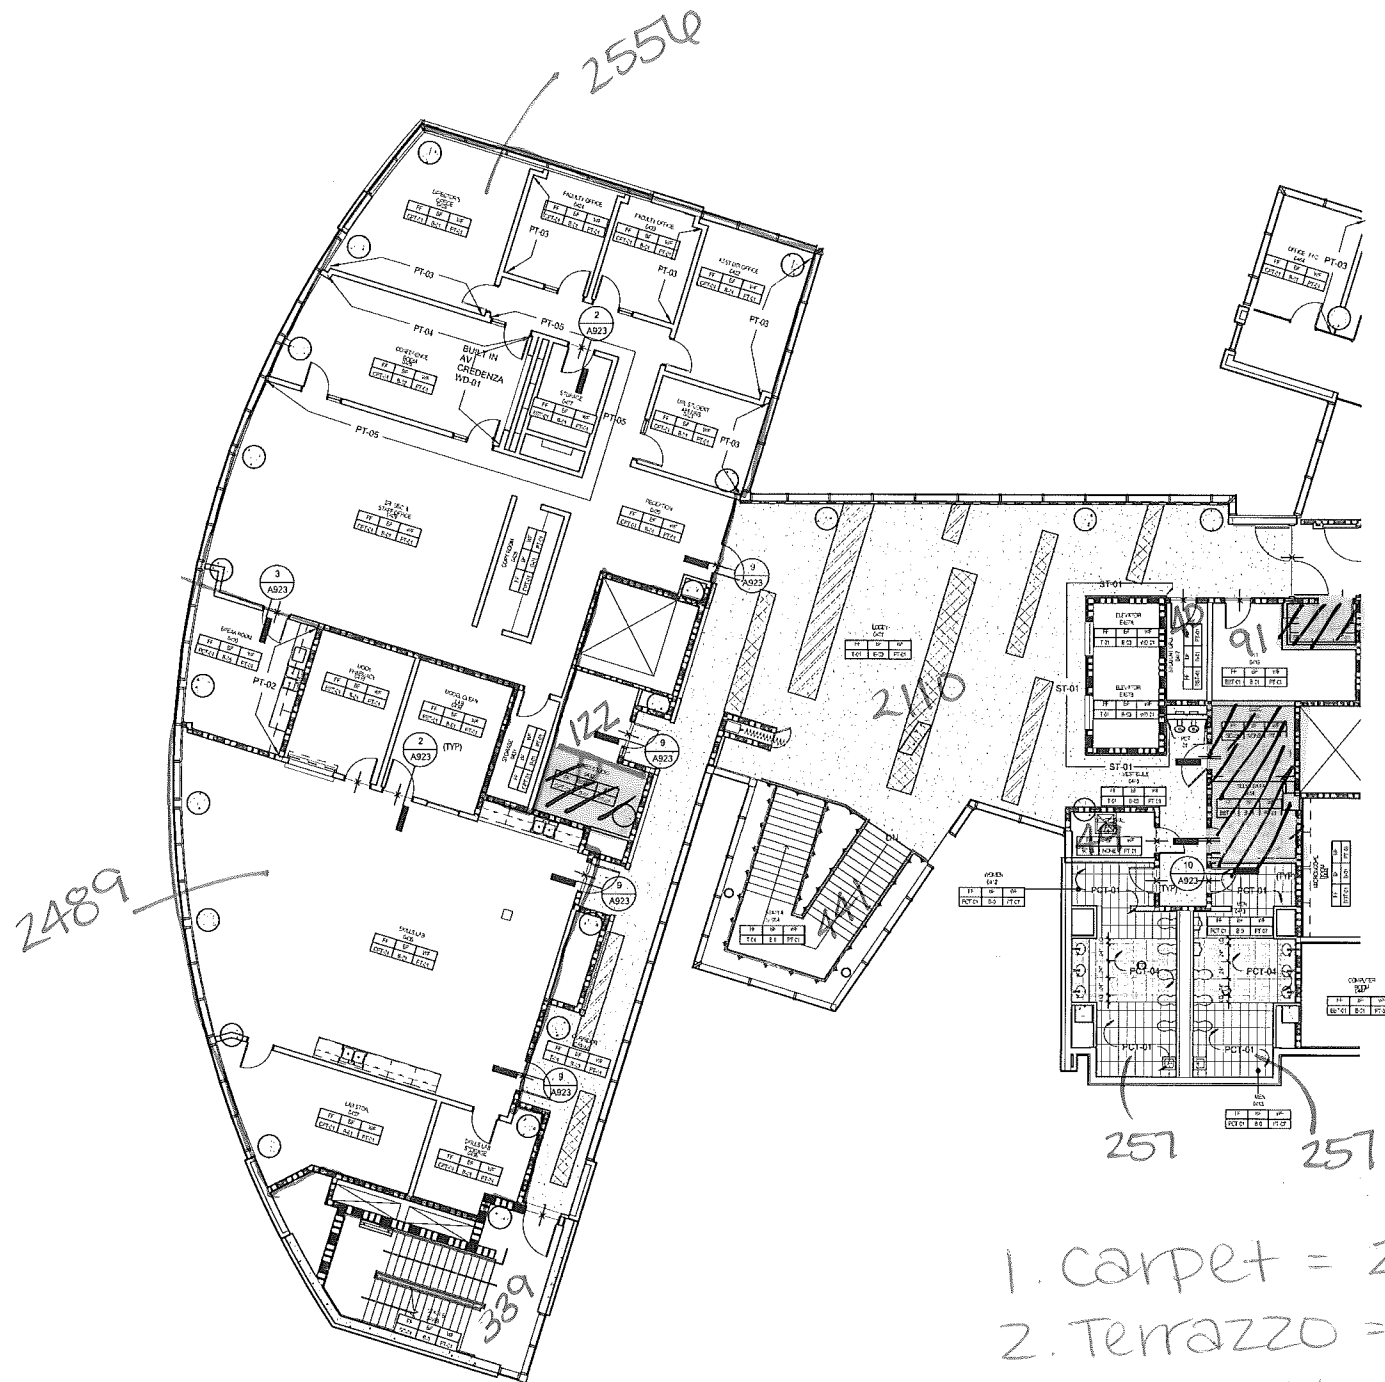

REFERENCED FINISH PLAN NOTES

1. ALL WALLS AND COLUMNS TO BE PAINTED PT-01, EGGSHELL FINISH, UOIN
2. ALL GYP ED CEILINGS AND SOFFITS TO BE PAINTED PT-06, FLAT FINISH, UOIN
3. ALL WALLS TO RECEIVE BASE B-01, 425 HIGH UOIN
4. REFER TO INTERIOR ELEVATIONS FOR ADDITIONAL FINISH INFORMATION WHERE SEVERAL FINISHES OCCUR ON SAME WALL, SEE ELEVATION FOR CLARIFICATION
5. PROVIDE MESH SHADE WINDOW COVERINGS AT ALL EXTERIOR WINDOWS. UOIN REFER TO DRAWINGS FOR LOCATION OF BLACK OUT AND DARKENING SHADES
6. REFER TO DOOR SCHEDULE FOR DOOR FINISHES. ALL HOLLOW METAL DOOR FRAMES SHALL BE PAINTED PT-01, SUGAR COLOS FINISH UOIN
7. DEVOTES CHANGE IN FLOORING MATERIALS
8. ALL CHANGES IN FLOOR MATERIAL TO OCCUR AT CENTER LINE OF DOOR UOIN
9. ALL PUBLIC ELEVATOR CABS TO HAVE TERRAZZO FLOORS (T-01) ALL SERVICE ELEVATORS TO HAVE DIAMOND PLATE FLOOR
10. WALL, FLOOR AND CEILING FINISH PER MANUFACTURER STANDARDS
11. PROVIDE RUBBER MOSING AT FLOOR LEVEL TRANSITIONS. COLOR TO MATCH B-01
12. ALL COLUMNS IN TERRAZZO AREA TO RECEIVE PRECAST TERRAZZO BASE
13. ALL SIDES OF COLUMNS TO BE PAINTED PT-01 UOIN
14. LAB COLUMNS TO BE PAINTED PT-02 UOIN
15. MULTIPLE FINISHES ON WALLS, REFER TO ALUMINUM ELEVATIONS SHEET A1118 AT 0.4110 FOR SPECIFIC FINISHES AND LOCATIONS

FINISH PLAN HATCH PATTERN LEGEND

- TERRAZZO (FIELD COLOR) T-01
- TERRAZZO (ACCENT COLOR) T-02
- TERRAZZO (ACCENT COLOR) T-03
- BBT (FIELD COLOR) BBT-01
- BBT (ACCENT COLOR) BBT-02
- BBT (ACCENT COLOR) BBT-03
- BBT (EYEWASH COLOR) BBT-04

Project
UF Research and
Academic Center at Lake
Nona, UF-280


Prepared for
University of Florida

Contract No: 08.29007.00



HOK
One Tampa City Center, Suite 1800
Tampa, FL 33602 USA
t +1 813 229 0300

All reproduction & mechanical products
In Association with
Harris Civil Engineers, LLC
1200 East Hialeah Street, Suite 200, Orlando, FL 32803
Voice: 407.629.4777
Fax: 407.629.7888
AECOM
150 N. Orange Avenue, Suite 200, Orlando, FL 32801
Voice: 407.843.6552
Fax: 407.859.1789
Walter P. Moore and Associates, Inc.
201 E. Kennedy Blvd., Suite 300, Tampa, FL 33602
Voice: 813.221.2424
Fax: 813.221.2289
Affiliated Engineers SE, Inc.
3001 5th Wilson Road, Clearwater, FL 34603
Voice: 352.376.5500
Fax: 352.376.3479

 

Professional Seal

No.	Issue Description	YYYYMMDD
3	60% CONSTRUCTION DOCS	2010-09-15
4	CONSTRUCTION DOCS	2010-12-10
5	CONFORMANCE DOCS	2010-03-27

No.	Revision Description	YYYYMMDD
-----	----------------------	----------


Drawn by: HOK
Reviewed by: WH
Project No: 08.29007.00

Sheet Title:
FINISH FLOOR PLAN
LEVEL 4 - WEST

Original drawings: 42 x 24
Sheet Number

AF204A

1. Carpet = 2,556 sqft
2. Terrazzo = 2,110 sqft
3. Tile = 514 sqft
4. stair
concrete = 339 sqft
5. stair
terrazzo = 441 sqft
6. Sealed concrete = 49 sqft
7. VCT = 2,742 sqft

 

No.	Issue Description	YYYY-MM-DD
3	ISSUE CONSTRUCTION DOC	2010-09-15
4	CONSTRUCTION DOC	2010-12-19
5	CONFORMANCE DOC	2011-03-11


No.	Revision Description	YYYY-MM-DD
1	ADD BTT GARDER REQUESTED	2011-07-01
	CHANGES	

REFERENCED FINISH PLAN NOTES

- ALL WALLS AND COLUMNS TO BE PAINTED PT-01, EGGSHELL FINISH, U.O.N.
- ALL GYPSED CEILINGS AND SOFFITS TO BE PAINTED PT-06, FLAT FINISH, U.O.N.
- ALL WALLS TO RECEIVE BASE B-01, 4.25" HIGH U.O.N.
- REFER TO INTERIOR ELEVATIONS FOR ADDITIONAL FINISH INFORMATION. WHERE SEVERAL FINISHES OCCUR ON SAME WALL, SEE ELEVATION FOR CLARIFICATION.
- PROVIDE MECH/HVAC WINDOW COVERS AT ALL EXTERIOR WINDOWS. U.O.N. REFER TO DRAWINGS FOR LOCATION OF BLACK-OUT AND DARKENING SHADES.
- REFER TO DOOR SCHEDULE FOR DOOR FINISHES. ALL HOLLOW METAL DOOR FRAMES SHALL BE PAINTED PT-01, EGGSHELL FINISH U.O.N.
- DEVICES CHARGE IN FLOORING MATERIALS.
- ALL CHANGES IN FLOOR MATERIAL TO OCCUR AT CENTER LINE OF DOOR U.O.N.
- ALL PLUC ELEVATOR CABS TO HAVE TERRAZZO FLOORS (T-01). ALL SERVICE ELEVATORS TO HAVE STAINLESS STEEL FLOOR.
- WALL, FLOOR AND CEILING FINISH PER MANUFACTURER STANDARDS.
- PROVIDE RUBBER NOSING AT FLOOR LEVEL TRANSITIONS. COLOR TO MATCH B-01.
- ALL COLUMNS IN TERRAZZO AREA TO RECEIVE PRECAST TERRAZZO BASE.
- ALL SIDES OF COLUMNS TO BE PAINTED PT-01 U.O.N.
- LAB COLUMNS TO BE PAINTED PT-02 U.O.N.
- MULTIPLE FINISHES ON WALLS, REFER TO AUDITORIUM ELEVATIONS, SHEET A111B AND A111C FOR SPECIFIC FINISHES AND LOCATIONS.

FINISH PLAN HATCH PATTERN LEGEND

- TERRAZZO (FIELD COLOR) T-01
- TERRAZZO (ACCENT COLOR) T-02
- TERRAZZO (ACCENT COLOR) T-03
- BBT (FIELD COLOR) BBT-01
- BBT (ACCENT COLOR) BBT-02
- BBT (ACCENT COLOR) BBT-03
- BBT (EYEWASH COLOR) BBT-04

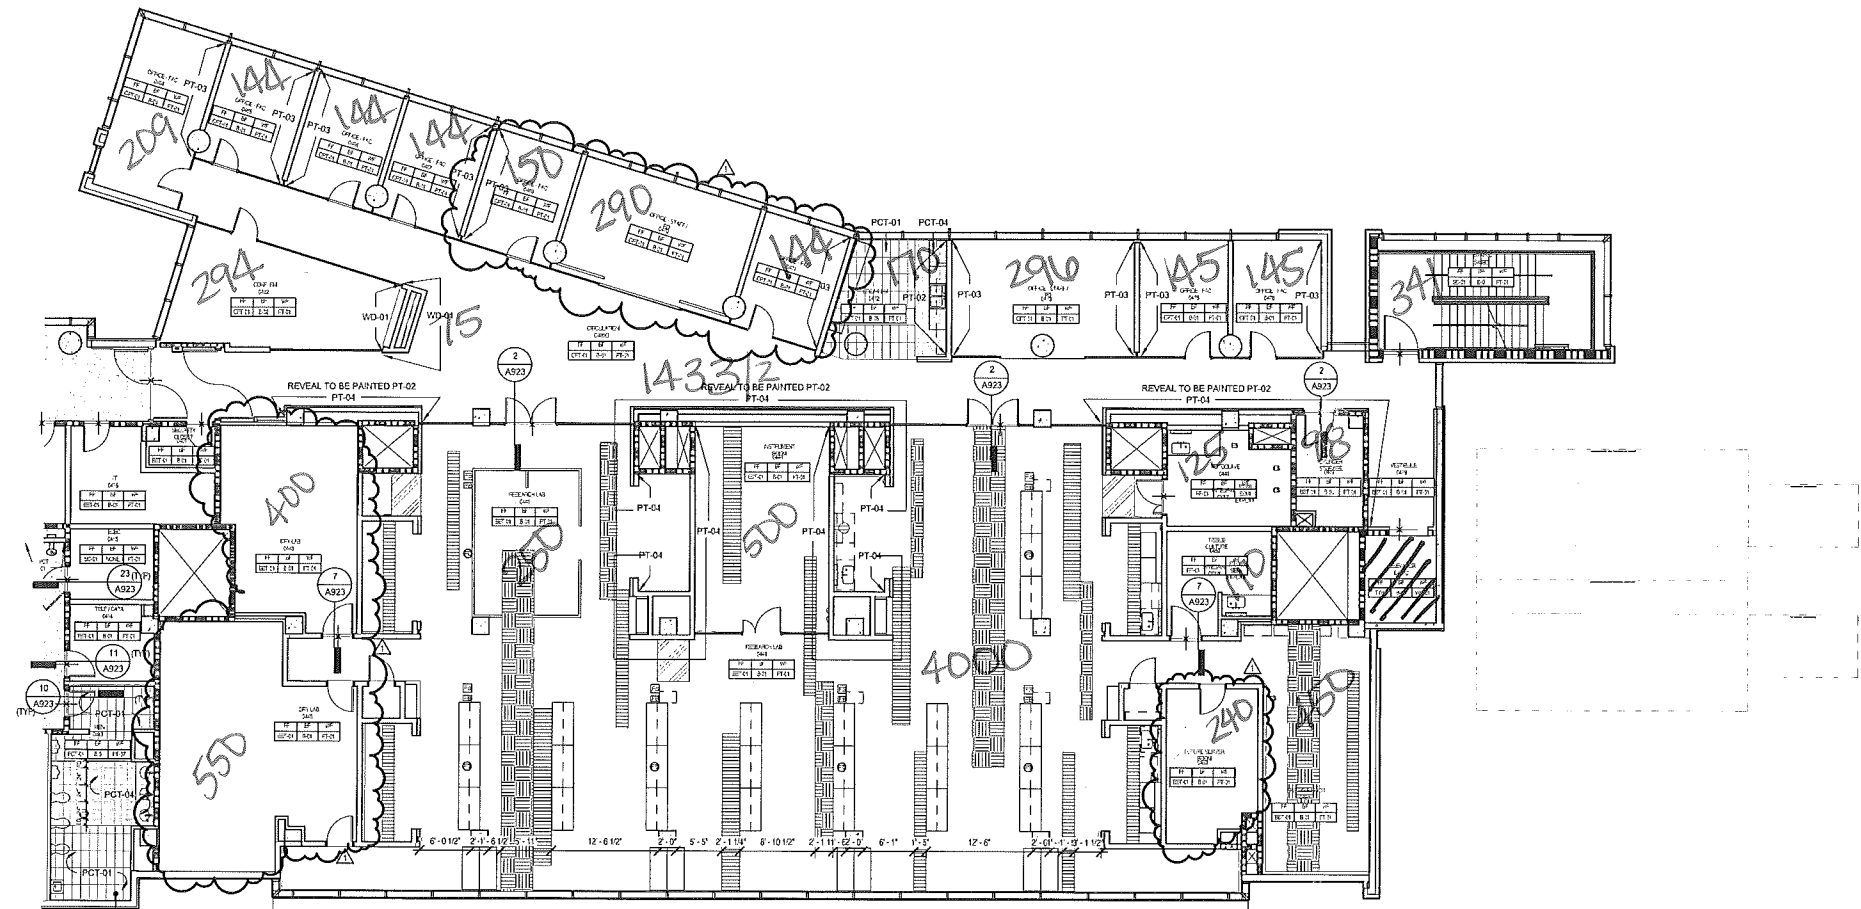

1. Carpet = 1,638 sqft
2. Tile = 170 sqft
3. VCT = 733 sqft
4. Stair
concrete = 341 sqft
- (5. Lab VCT = 6,625 sqft)